THIS DRAWING IS COPYRIGHT. © ALL DIMENSIONS TO BE CHECKED ON SITE PRIOR TO COMMENCEMENT OF WORK. ROCK TOWNSEND LTD TO BE NOTIFIED OF ANY OMISSIONS OR ERRORS. THIS DRAWING IS NOT TO BE SCALED

SETTING OUT - NOTE FOR CONTRACTOR

IT IS THE RESPONSIBILITY OF THE CONTRACTOR TO CHECK ALL SETTING OUT INFORMATION (LEVELS, DIMENSIONS, CO-ORDINATES, ETC) INDICATED ON THIS DRAWING FOR THE WHOLE OF THE WORKS PRIOR TO COMMENCEMENT OF THE WORKS AND RECORD THE RESULTS ON A COPY OF THIS DRAWING. ROCK TOWNSEND SHALL BE NOTIFIED OF ANY DISCREPANCIES AND NO WORK SHALL BE COMMENCED UNTIL FURTHER INSTRUCTIONS ARE RECEIVED IN WRITING

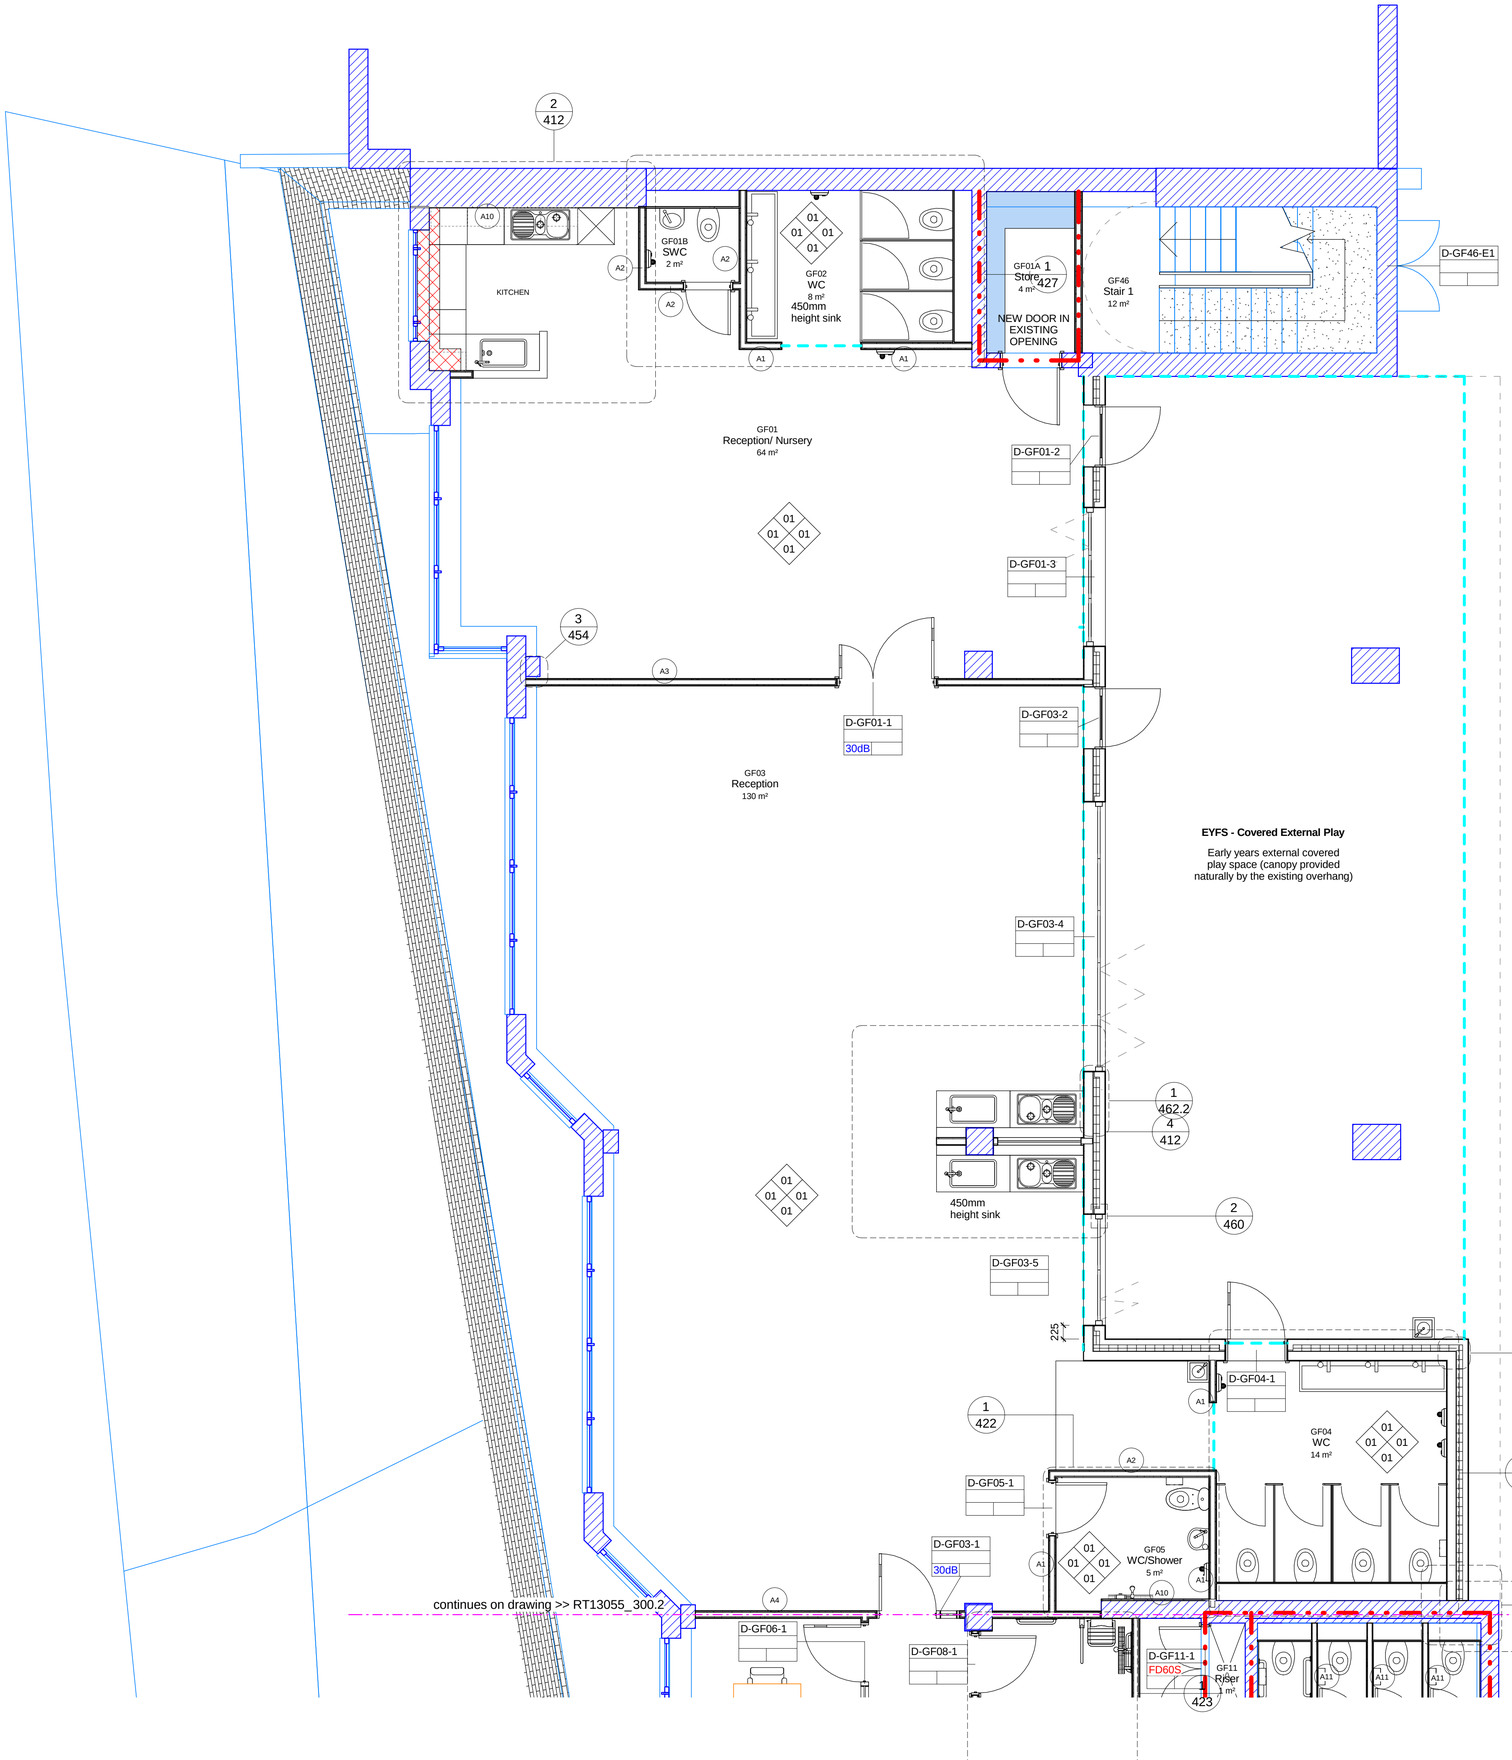

Existing

Demolishion

New Construction

Client Supply

FINISHES KEY:

01. Emulsion paint. Specification Reference M60/110 or M60/150 eggshell finish to corridors, stairs and main hall. Colour : Off White. Dulux 10BB 83/006

02. Emulsion paint. Specification Reference M60/110. Colour : Grey.

paint finish code

FIRE RATING KEY :

FD30

FD60

Casework removed - Floor made good

NOTES:

Please refer to DWG 453 - Partition Types for wall types

P12	Nursery Kitchen moved	18/09/15 SB
P11	External Water Fountain Added	15/09/15 SB
P10	Nursery layout amended to avoid RC wall to Stair Core	07/09/15 RS
P9	GAs amended in line with Exova report 020915	07/09/15 RS
P8	GAs changed to 1:50 to add fire ratings, acoustic ratings, wall types	26/08/15 PB
P7	Bin Store & GF9 location updated, GF01/GF03 sinks & external doors updated	29/07/15 PB
P6	Nursery updated & Room No. updated	23/07/15 PB
P5	General Update	13/07/15 PB
P4	Room Numbers Update	03/07/15 PB
P3	General Update	01/06/15 PB
P2	General Update	30/06/15 PB
P1	Initial Issue	29/06/15 PB

REVISIONS DATE/DRAWN

KEYPLAN

The Old School, Exton Street, London, SE1 8UE T | 020 7261 9577 www.rocktownsend.co.uk

Rock Townsend

PROJECT	St Jerome School Station Road, Harrow		
DRAWING TITLE	GA Plan Level 0 West		
DATE	26/06/15	DRAWN	PB
SCALE	As indicated @ A1	CHECK	
STATUS	Proposed		
JOB NO.	15028		
DRAWING NO.	300.1	REVISION	P12